FRAMING

NOTE: BLOCK ENDS OF STUBBED TRUSSES, ROOF TRUSSES SHALL BE SUPPORTED LATERALLY AT POINTS OF BEARING BY SOLID BLOCKING TO PREVENT ROTATION AND LATERAL DISPLACEMENT.

NOTE: OPENINGS AROUND **MEP** PENETRATIONS INTO OR THROUGH FIRE-RESISTANT-RATED WALLS, PARTITIONS, FLOORS, OR CEILINGS SHALL BE FIRESTOPPED USING APPROVED METHODS TO MAINTAIN THE FIRE RESISTANCE RATING.

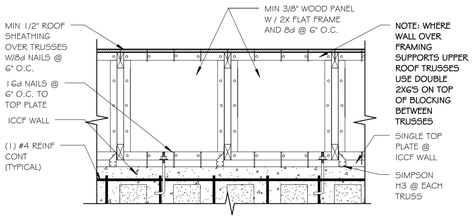

10 DRAFTSTOPPING / TRUSS BLOCKING
SCALE: 3/4" = 1'-0"

ICCF WALL

UPDATED 1/30/20

ICCF WALL BEAM POCKET W/ FIRECUT BEAM @ T.O. PLATE

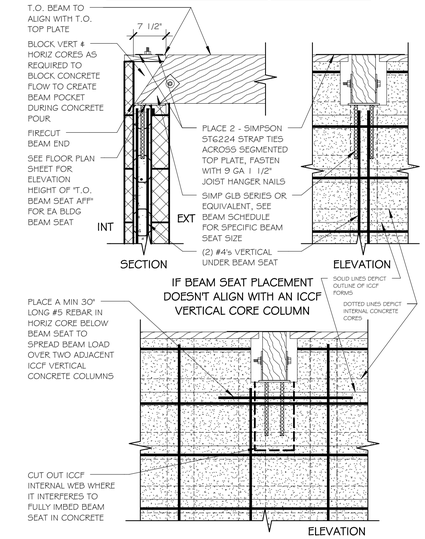

7 BEAM POCKET @ T.O. PLATE
SCALE: 3/4" = 1'-0"

FRAMING

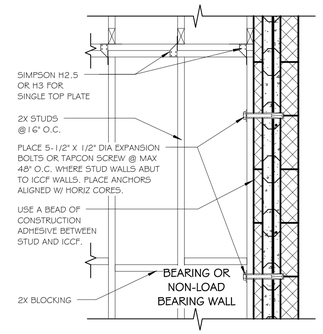

4 STUD WALL TO ICCF WALL
SCALE: 3/4" = 1'-0"

ICCF WALL

UPDATED 4/15/19

10" ASYMMETRIC ICCF WALL

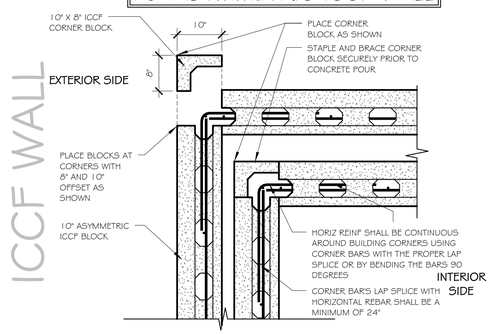

3 ICCF 10" ASYMMETRIC CORNER CONSTRUCTION
SCALE: 3/4" = 1'-0"

ICCF WALL

NOTE: THIS DETAIL MAY BE USED FOR THE INTERSECTION OF EITHER 6" OR 8" OR 10" THICK ICCF WALLS. THE REINF BAR PLACEMENT IS IDENTICAL. ONLY THE FLOW HOLE SIZE IS DIFFERENT FOR THE HORIZ CORE.

UPDATED 3/25/20

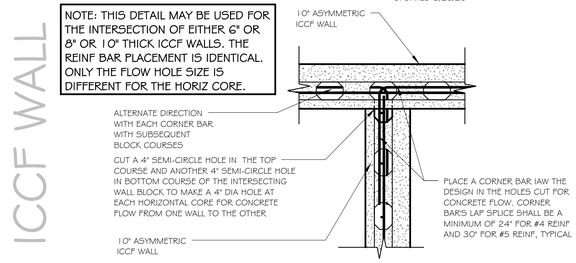

2 ICCF 10" ASYMMETRIC WALL " T " INTERSECTION
SCALE: 3/4" = 1'-0"

ICCF WALL

UPDATED 11/14/18

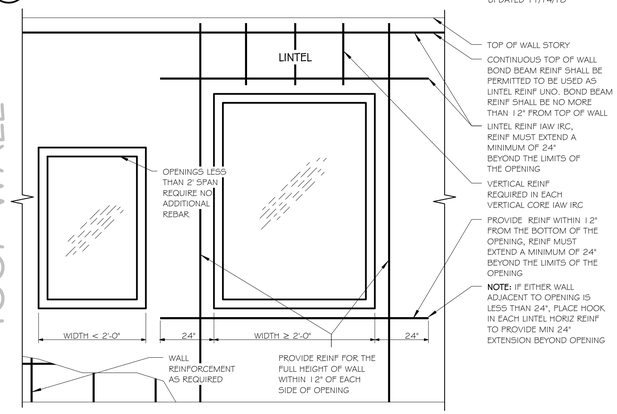

1 LINTEL & OPENING ELEVATION, TYPICAL
SCALE: 3/4" = 1'-0"

ICCF WALL

UPDATED 11/14/18

10" OR 8" ICCF WALL

LINTEL SCHEDULE L-2/L-4

SCREEN-GRID ICCF DOUBLE FORM HEIGHT LINTEL SCHEDULE FOR SPANS 18'-0" AND UNDER

NOTE: LINTEL DETAIL FOR L4 IS THE SAME FOR L2 USING 8" BLOCK. THE INTERIOR CORE IS IDENTICAL

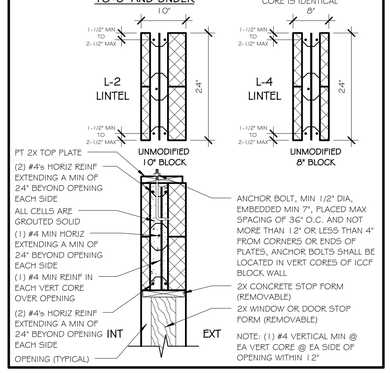

9 LINTEL 2/4 FOR SPANS 18'-0" & UNDER
SCALE: 3/4" = 1'-0"

UPDATED 11/14/18

10" OR 8" ICCF WALL

LINTEL SCHEDULE L-1/L-3

ICCF SINGLE FORM HEIGHT LINTEL FOR SPANS 6' 3" AND UNDER

NOTE: LINTEL DETAIL FOR L3 IS THE SAME FOR L1 USING 8" BLOCK. THE INTERIOR CORE IS IDENTICAL

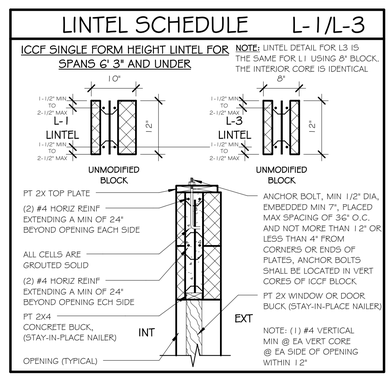

8 LINTEL 1/3-SPANS 6'-3" & UNDER
SCALE: 3/4" = 1'-0"

ICCF WALL

3X12 LEDGER
5/8" DIA ANCHOR BOLT / 12" O.C.

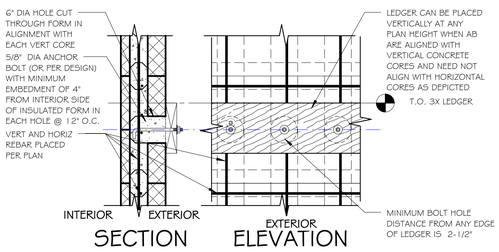

6 LEDGER-SECTION & ELEV-PORCH/ARBOR ROOF SUPPORT
SCALE: 3/4" = 1'-0"

ICCF WALL

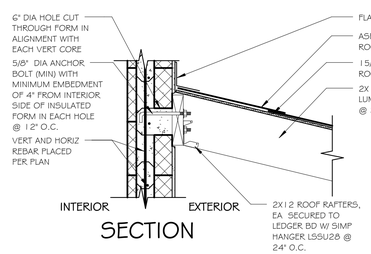

5 LEDGER - SECTION
SCALE: 3/4" = 1'-0"

ECO BUILDING SYSTEMS
EXCLUSIVE UNIQUE
WWW.ECOBUILDINGSYSTEMSLLC.COM
PROFESSIONAL ICF DESIGN-ENGINEER-BUILD
Senior Draftsman
RICK TINDAL
OFFICE PHONE
602.577.0858
Rebuilding The World One Block At A Time!

CUSTOM RESIDENCE FOR:

10" ASYMMETRIC ICCF WALL CONSTRUCTION - EXAMPLE DETAILS

REVISIONS		
NO.	DESCRIPTION	DATE

PROJECT NUMBER	
DATE	
DESIGNED BY	RET
DRAWN BY	RET
CHECKED BY	KRM

SHEET TITLE

10" ASY ICCF WALL DETAILS

SHEET NUMBER

S3b

SCALE: 3/4" = 1'-0"

9/23/2020 10:07:56 AM